PDF created with pdfFactory trial version www.pdffactory.com

EVERGREEN ROAD S.R. #4026

SIGHT DISTANCE : 600' TO INTERSECTION (SANATOGA ROAD) | SIGHT DISTANCE : 525'

Posted Speed Limit : 45 MPH
Paving Width : 23.5'± – Condition : Good

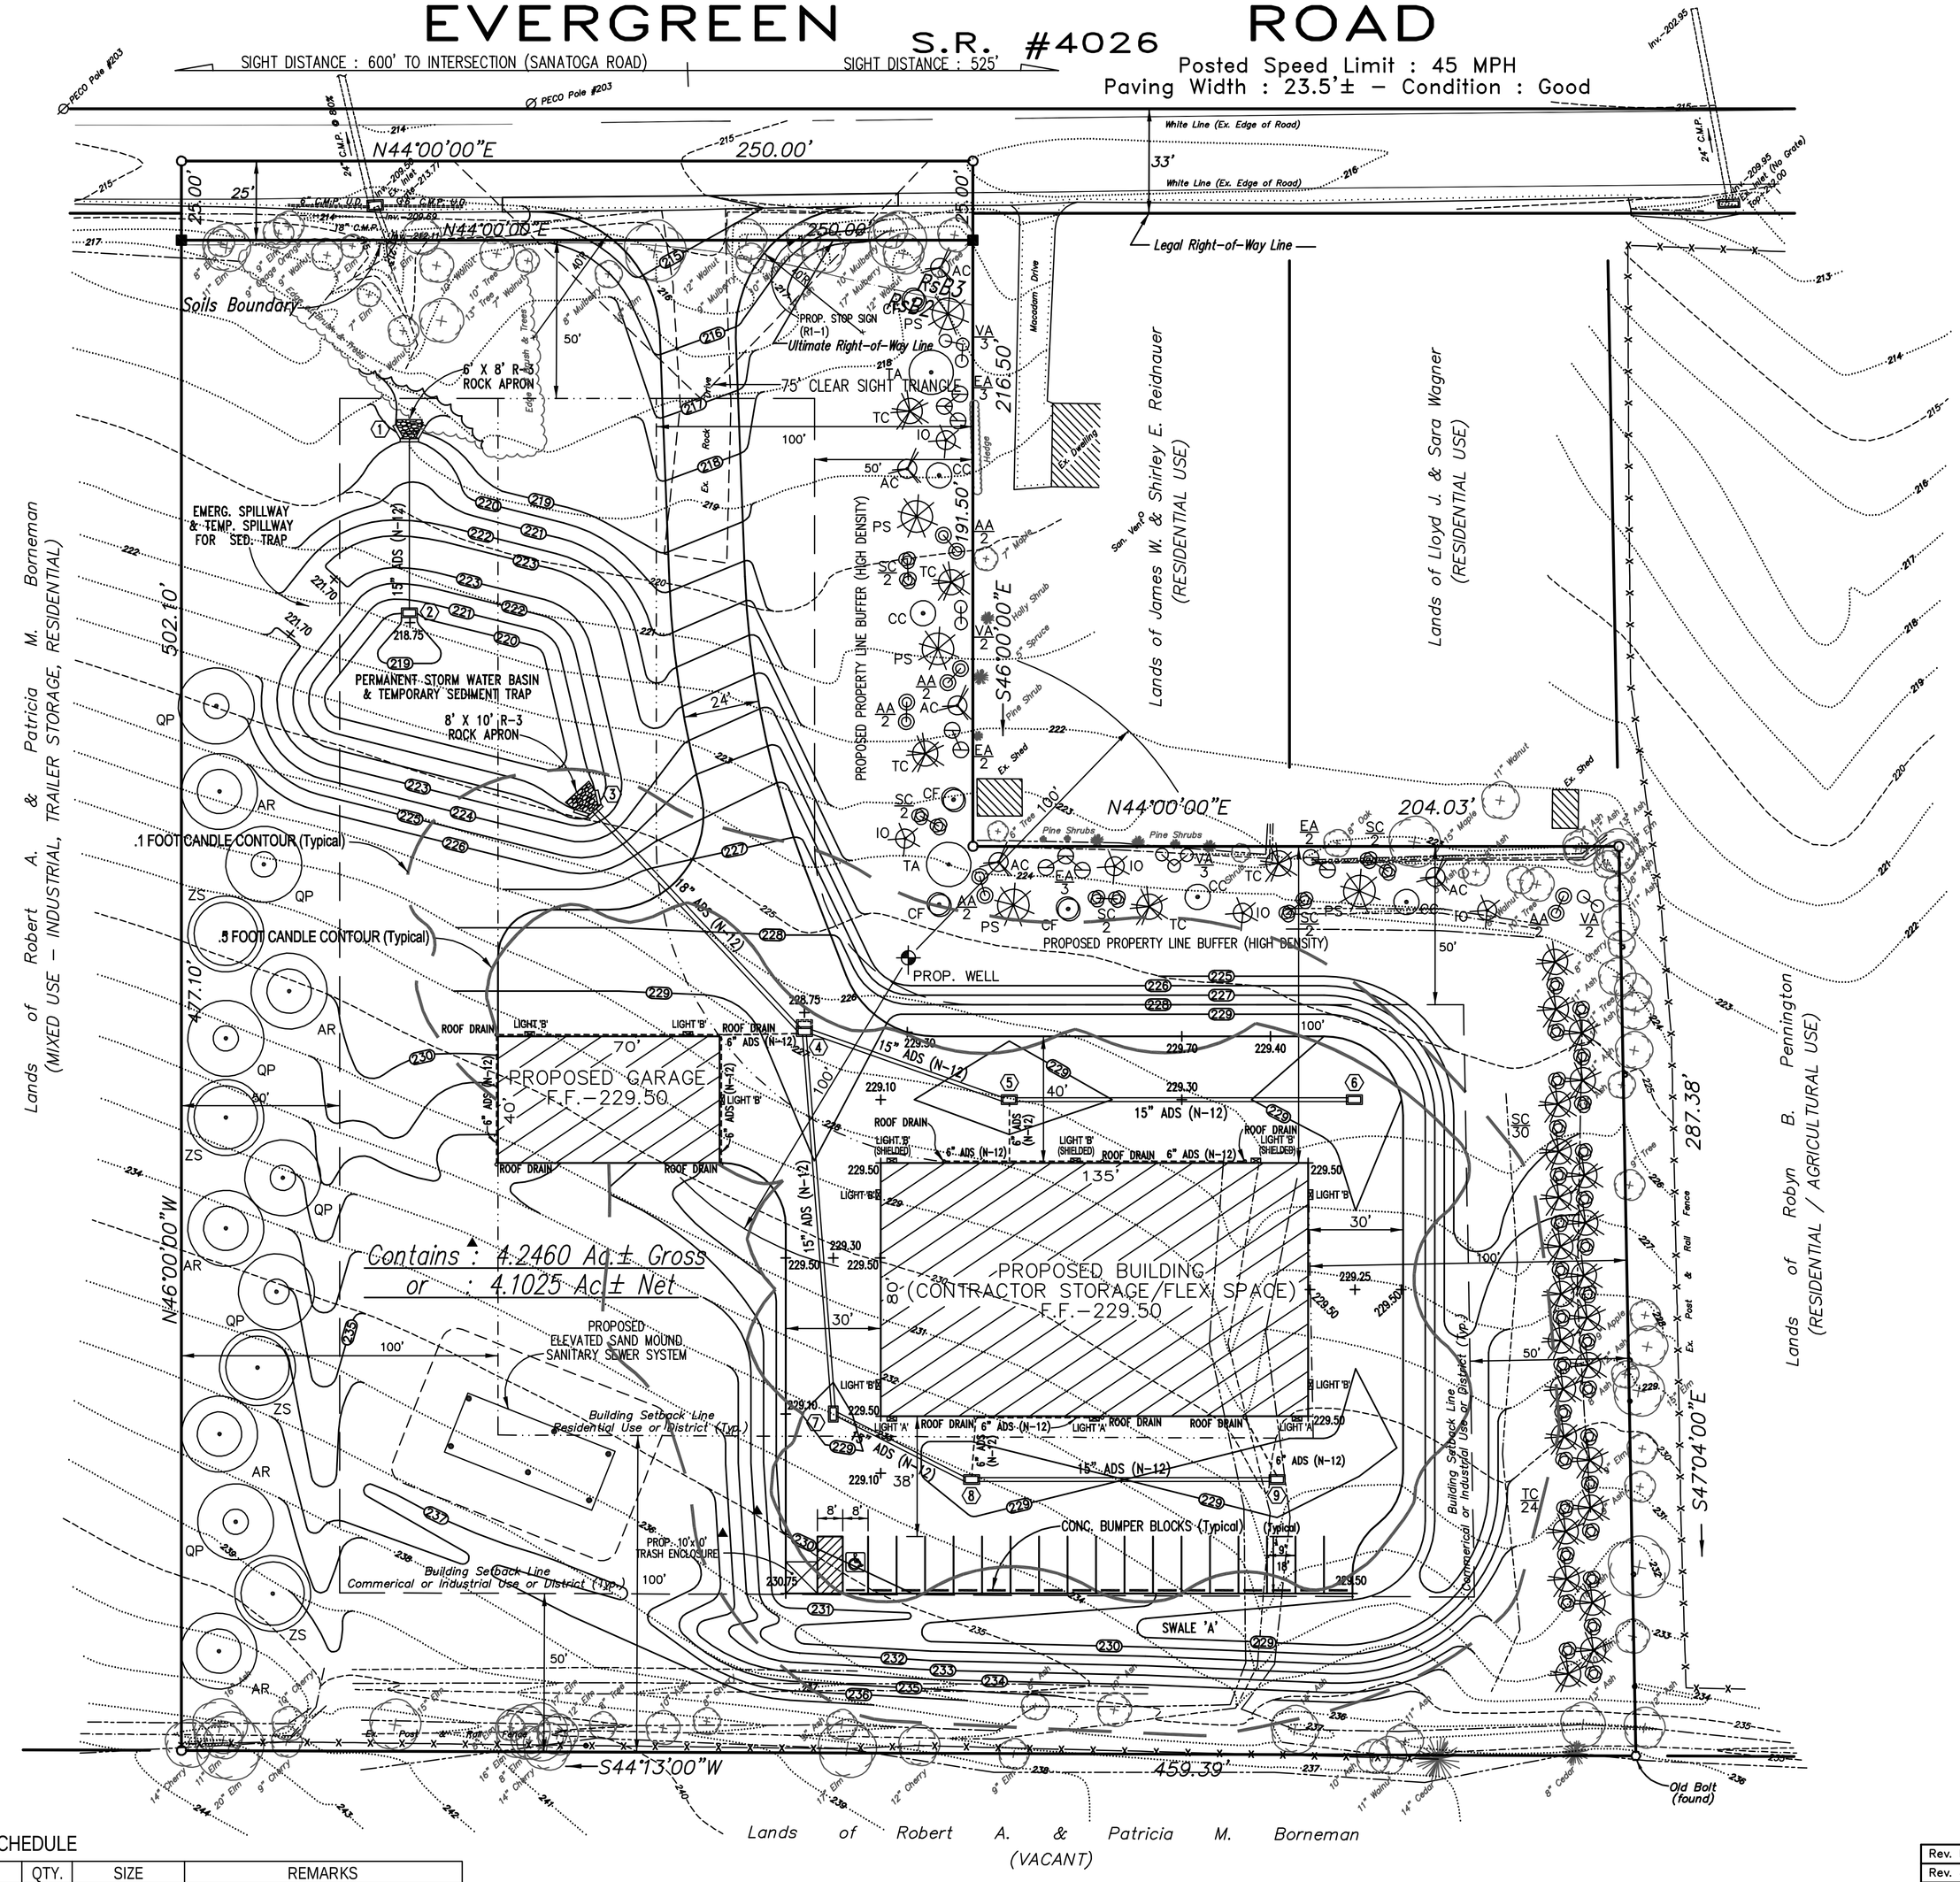

LIGHT TYPE 'A' : 250W HPS 12' MOUNTING HEIGHT
LIGHT TYPE 'B' : 100W HPS 12' MOUNTING HEIGHT

NOTE:
LIGHTING SHALL BE CONTROLLED BY AUTOMATIC SWITCHING DEVICES TO EXTINGUISH LIGHTING BETWEEN 11:00 P.M. AND DAWN.

PLANTING SCHEDULE

SYM.	BOTANICAL NAME	COMMON NAME	QTY.	SIZE	REMARKS
AA	Aronia arbutifolia	Red Chokeberry	10	18" - 24"	3 gal.
AC	Abies concolor	White Fir	5	5' - 6'	Balled and burlapped.
AR	Acer Rubrum	Red Maple	5	2-1/2"-3" calp.	Balled and burlapped.
CC	Cercis canadensis	Redbud	4	10' - 12'	Balled and burlapped. 2 1/2" - 3" calp. Heavy
CF	Cornus flordia	Flowering Dogwood	4	10' - 12'	Balled and burlapped. 2 1/2" - 3" calp. Heavy
EA	Euonynonous alatus	Winged Euonymus	10	24" - 30"	3 gal.
IO	Ilex opaca	American Holly	5	5' - 6'	Balled and burlapped.
PS	Pinus strobus	White Pine	5	5' - 6'	Balled and burlapped.
QP	Quercusphellos	Willow Oak	6	2-1/2"-3" calp.	Balled and burlapped.
SC	Sambucus canadensis	Elderberry	10	18" - 24"	3 gal.
TA	Tilia americana	American Linden	2	10' - 12'	Balled and burlapped.
TC	Tsuga Canadensis	Canadian Hemlock	29	5' - 6'	Balled and burlapped.
SC	Viburnum Trilobum	Cranberry Viburnum	40	2' - 3'	Balled and burlapped.
ZS	Zelcova Serrata	Green Vase Japanese Zelcova	4	2-1/2"-3" calp.	Balled and burlapped.

Scale : 1" = 30'

ACKNOWLEDGMENT AND AGREEMENT FOR ELECTRONIC MEDIA AND PLAN INFORMATION

These documents including plans, specifications, reports and electronic media files were prepared specifically for this project for the individual(s) named on the documents as dated. The documents are not represented to be suitable for reuse on extensions of this project, or for any other project, nor are they to be used by anyone other than the original client named on the plans. Any such reuse or modification is strictly forbidden, and therefore, any use or modification shall be an agreement deemed to indemnify and save harmless Conver and Smith Engineering, Inc. for all claims, damages, losses and expenses arising from the use therefrom. The information contained in the documents is to be verified in the field prior to construction and any user of the information is also obligated to report any discrepancies to Conver and Smith Engineering, Inc.

© Copyright 1998 Conver and Smith Engineering, Inc. All rights reserved. This document is the property of Conver and Smith Engineering, Inc. and it shall not be altered or reproduced in any form without written permission of Conver and Smith Engineering, Inc. Only those plans incorporating the impression seal of the Registered Professional Engineer/Surveyor shall be considered official.

Rev. March 8, 1999 : per Township Engineer's review letter dated 2/15/99 & M.C.C.D. review letter dated 2/23/99.
Rev. January 25, 1999 : per comments of Township Engineer's review letter dated 12/29/98.

Landscaping and Lighting Plan for

CONTINENTAL PAVING & SEALING, INC.

Limerick Township Montgomery County, PA
Surveyed and Engineered By
Conver and Smith Engineering, Inc.
358 Main Street Royersford, PA
April 14, 1998 Plan No. C-98-020
Sheet 2 of 5