PDF created with pdfFactory trial version www.pdffactory.com

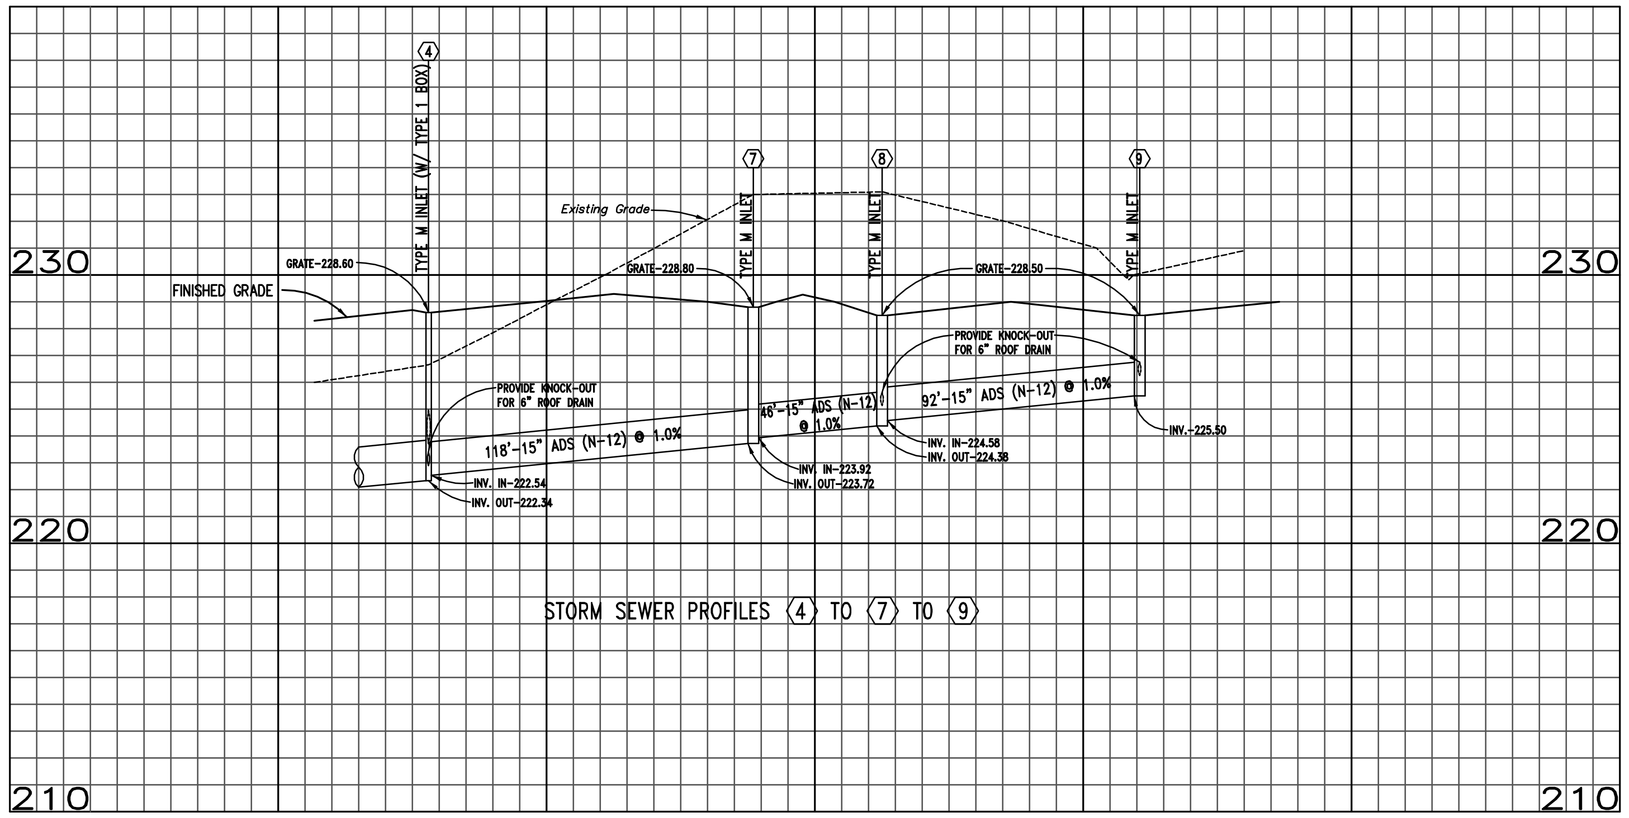

STORM SEWER PROFILES 〈4〉 TO 〈7〉 TO 〈9〉

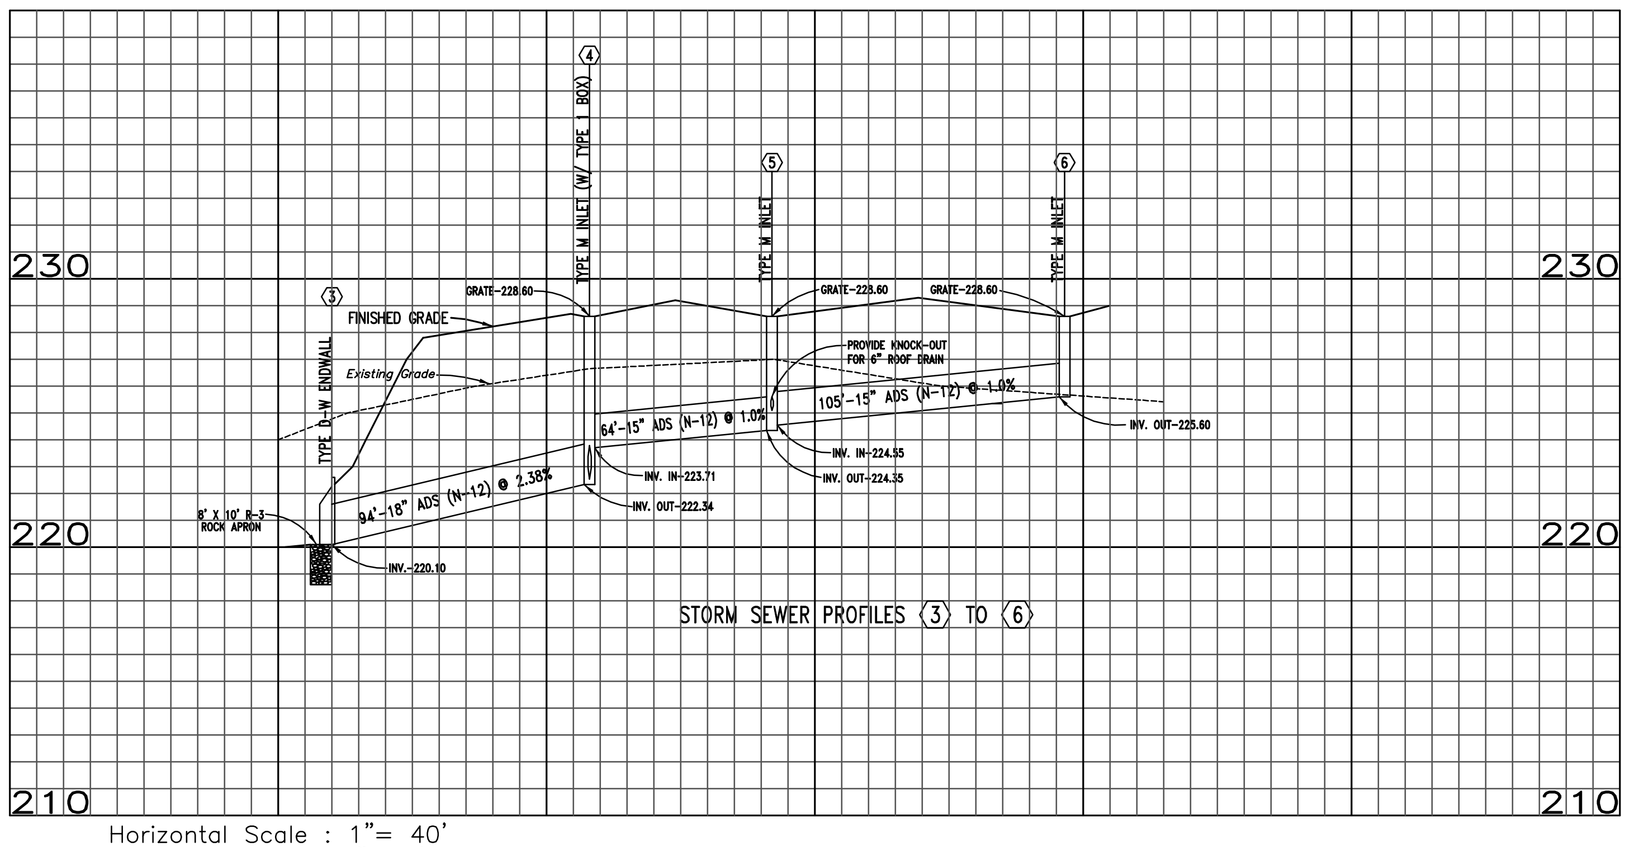

STORM SEWER PROFILES 〈3〉 TO 〈6〉

Horizontal Scale : 1"= 40'
Vertical Scale : 1"= 4'

Rev. March 8, 1999 : no revisions this sheet.
Rev. January 25, 1999 : per comments of Township Engineer's review letter dated 12/29/98.

Storm Sewer Profiles for

CONTINENTAL PAVING & SEALING, INC.

Limerick Township Montgomery County, PA
Surveyed and Engineered By
Conver and Smith Engineering, Inc.
358 Main Street Royersford, PA
April 14, 1998 Plan No. C-98-020
Sheet 3 of 5

ACKNOWLEDGMENT AND AGREEMENT FOR ELECTRONIC MEDIA AND PLAN INFORMATION

These documents including plans, specifications, reports and electronic media files were prepared specifically for this project for the individual(s) named on the documents as dated. The documents are not represented to be suitable for reuse on extensions of this project, or for any other project, nor are they to be used by anyone other than the original client named on the plans. Any such reuse or modification is strictly forbidden, and therefore, any use or modification shall be an agreement deemed to indemnify and save harmless Conver and Smith Engineering, Inc. for all claims, damages, losses and expenses arising from the use therefrom. The information contained in the documents is to be verified in the field prior to construction and any user of the information is also obligated to report any discrepancies to Conver and Smith Engineering, Inc.

© Copyright 1998 Conver and Smith Engineering, Inc. All rights reserved. This document is the property of Conver and Smith Engineering, Inc. and it shall not be altered or reproduced in any form without written permission of Conver and Smith Engineering, Inc. Only those plans incorporating the impression seal of the Registered Professional Engineer/Surveyor shall be considered official.